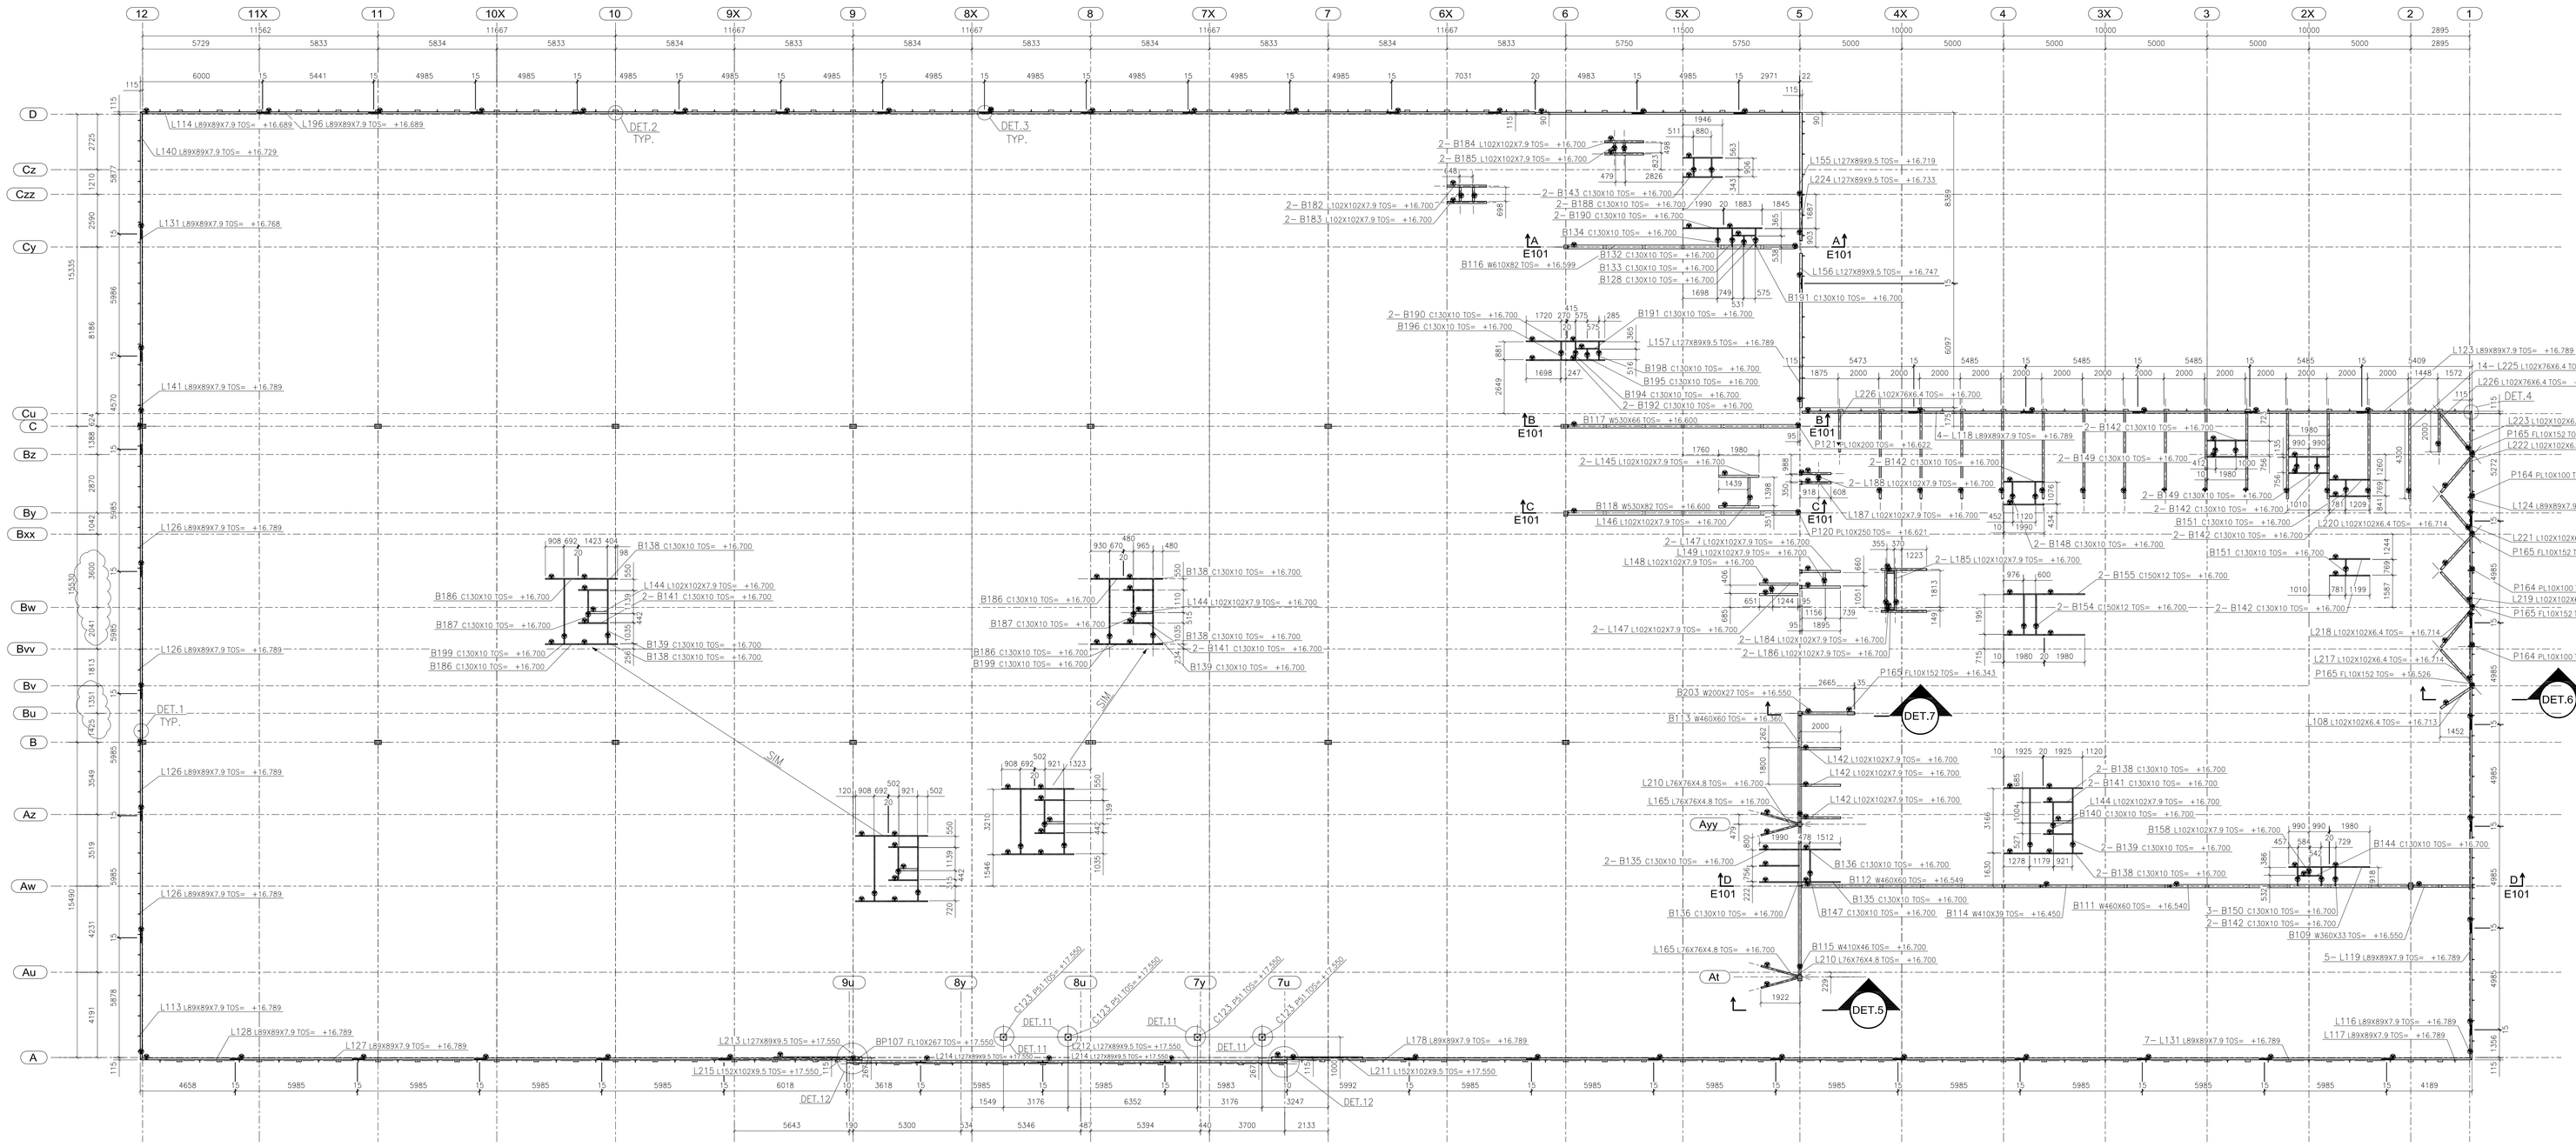

ROOF PLAN

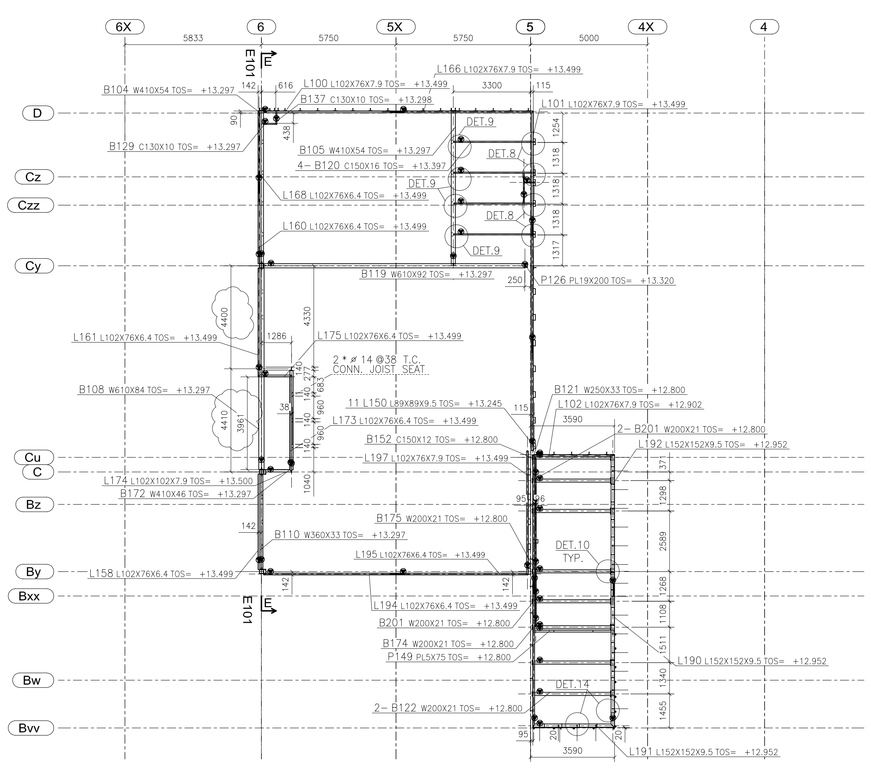

MEZZ. PLAN

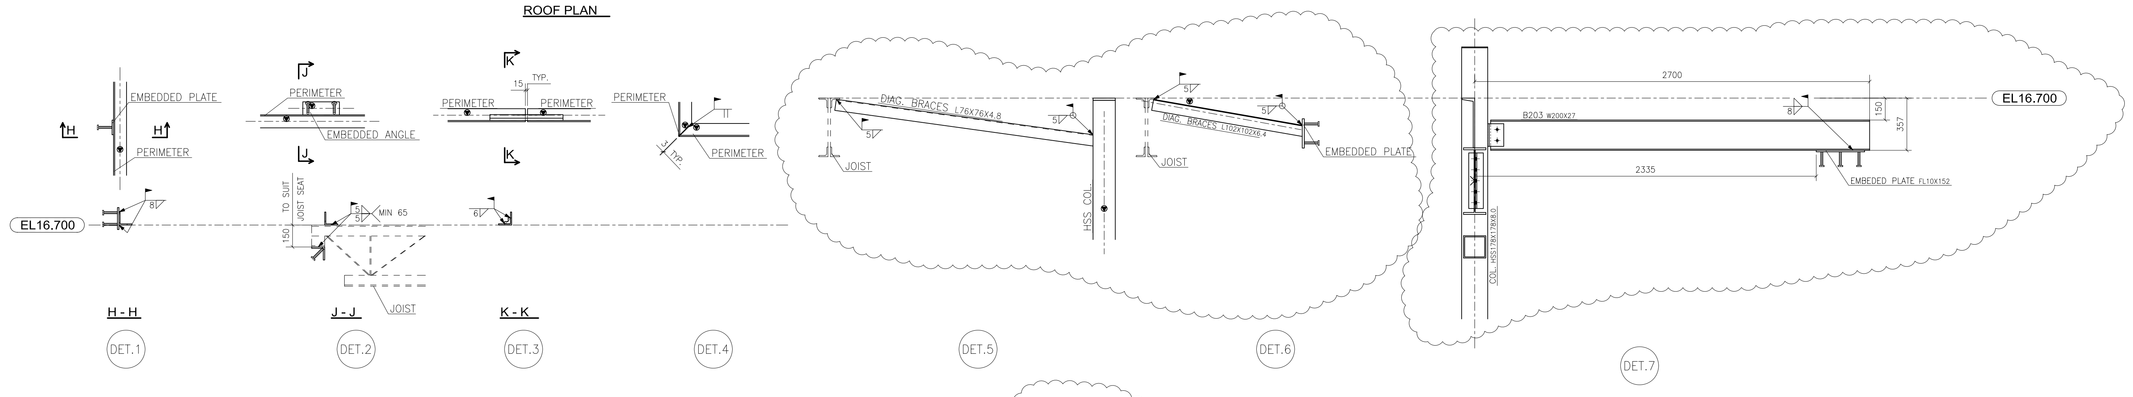

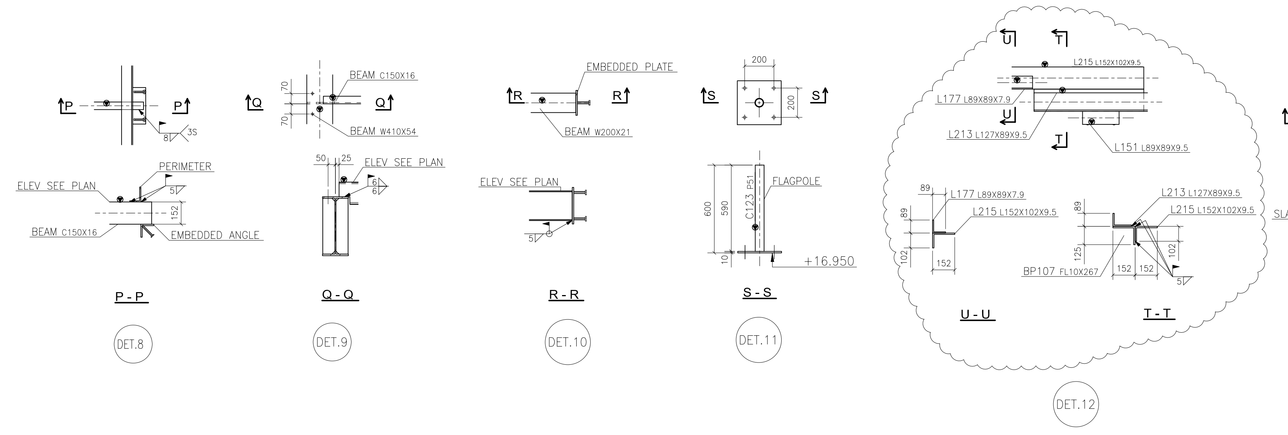

PLEASE VERIFY ALL CLOUDED AREAS AND BOXED DIMENSIONS

CLOUDED AREAS NOT ANSWER SHALL BE CONSIDERED CORRECT AS WRITTEN OR SHOWN

1 OCT8/2007	ISSUED FOR CONSTRUCTION

NO BACK CHARGES WILL BE ACCEPTED WITHOUT PRIOR AUTHORIZATION IN WRITING

NOTE:

TEKLA Xsteel®

BELIAR FABRICATION LTD.
1667 COLUMBEA STR
N. VANCOUVER BC V7J 1A5
TEL: 604 924-0845
FAX: 604 924-0846

PACIFIC Detailing inc.
1667 - Columbia Street, North Vancouver BC, V7J 1A5
Phone#: 604-924-0845, Fax#: 604-924-0846

JOB NAME & LOCATION:
CANADIAN TIRE
RETAIL STORE AND SERVICE CENTRE #410
VEGREVILLE, ALBERTA

ARCH: NEJMARK ARCHITECT, 2-54 ADELAIDE STREET, WINNIPEG MANITOBA, R3A 0V7
ENGR: Y & V ENGINEERING LTD, 33 FERRIER STREET, MARKHAM ONTARIO, L3R 3K6
CONTR: CCM CONSTRUCTION LTD, 9711-4TH STREET SIDNEY, B.C. V8L 2Y8

REF: A03,A06,S03
DRAWN BY: WX SEP/2007
CHECKED BY: FX SEP/2007
SHEET TITLE: ROOF PLAN
JOB NO. 062177
DWG. NO. E100 1

MODIFIED DATE: OCT8/2007 LAST PLOT DATE: OCT8/2007 CAD FILENAME: 062177