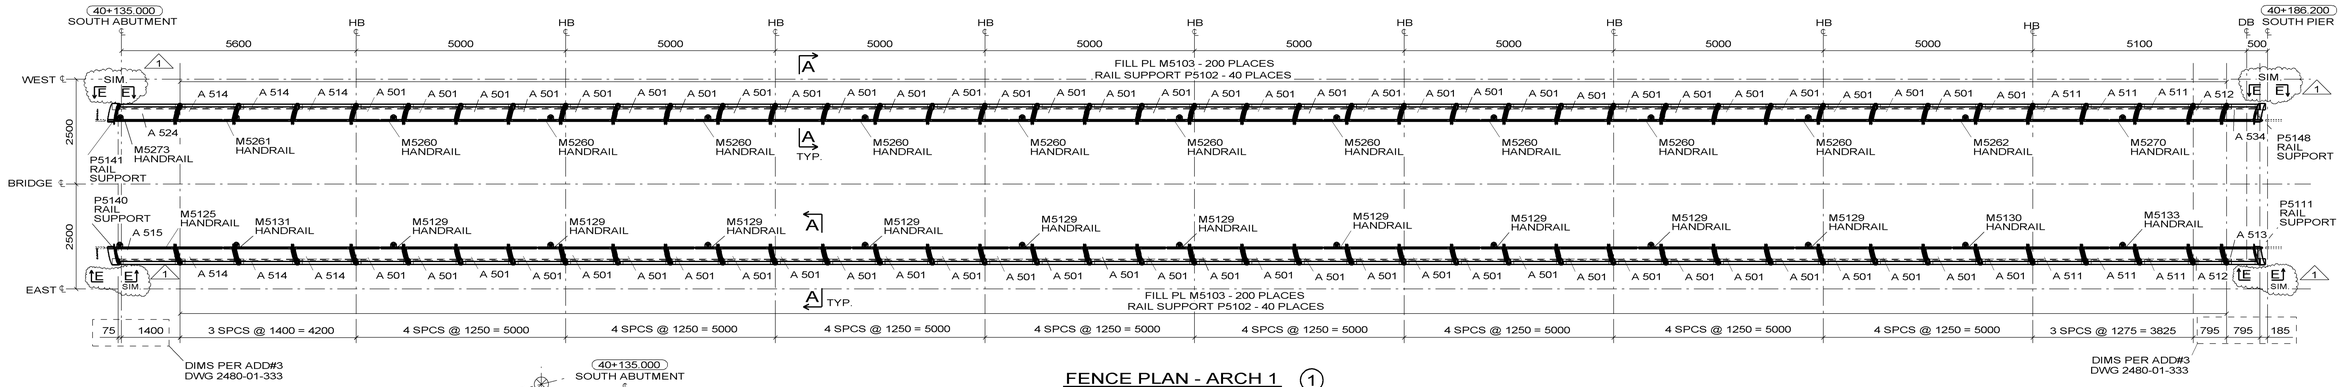

FENCE PLAN - ARCH 1 (1)

(REF.: 2480-01-327)
(82 STANCHIONS)

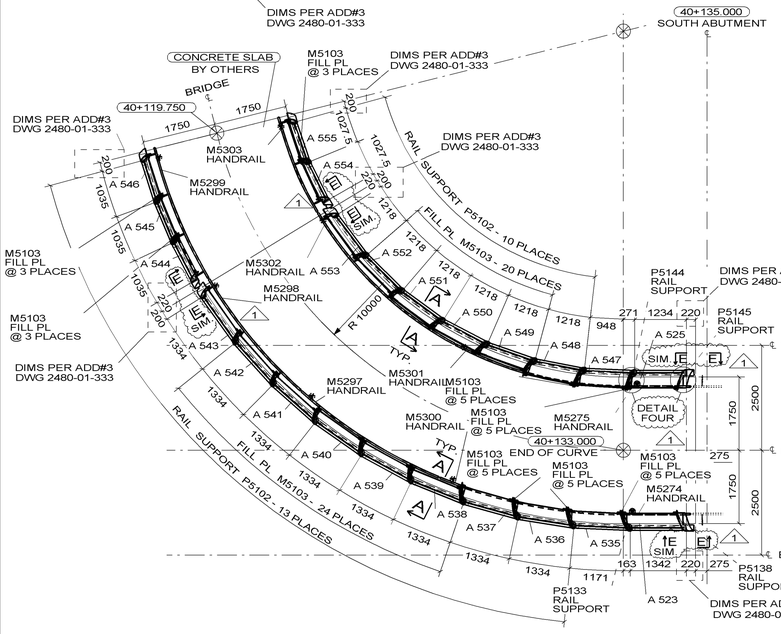

FENCE PLAN - SOUTH ABUTMENT (4)

(REF.: 2480-01-327)
(23 STANCHIONS)

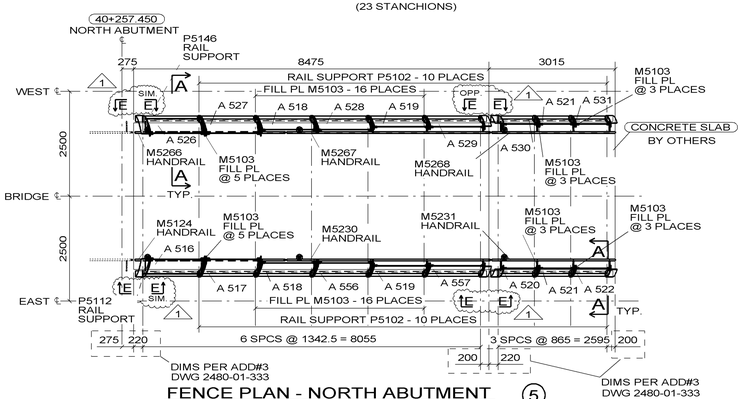

FENCE PLAN - NORTH ABUTMENT (5)

(REF.: 2480-01-328)
(18 STANCHIONS)

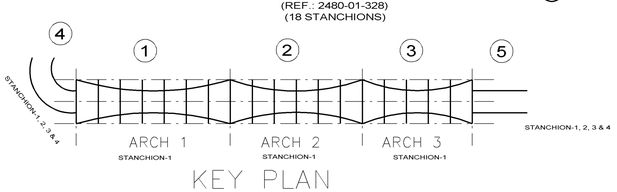

KEY PLAN

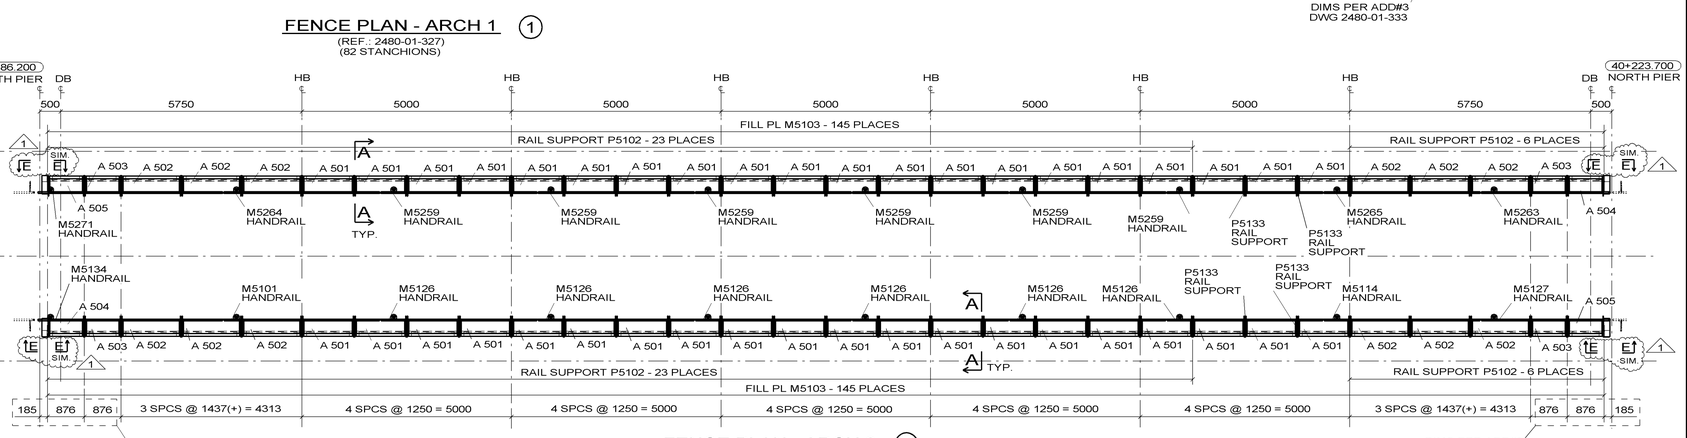

FENCE PLAN - ARCH 2 (2)

(REF.: 2480-01-328)
(60 STANCHIONS)

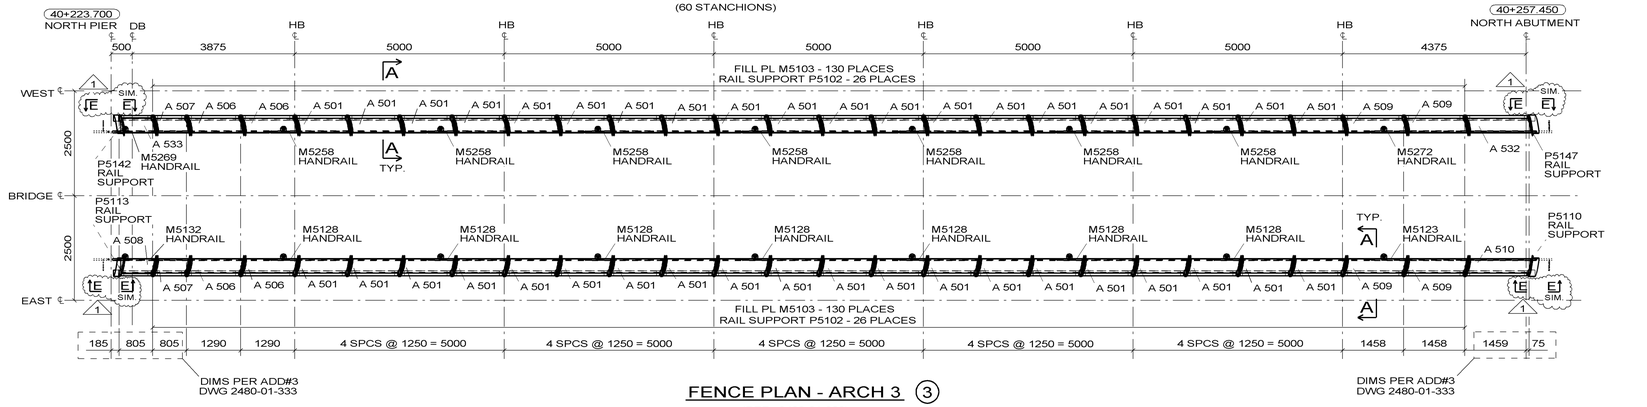

FENCE PLAN - ARCH 3 (3)

(REF.: 2480-01-328)
(54 STANCHIONS)

GENERAL NOTES :
- ERECT HANDRAILS WITH MARK IN UPRIGHT POSITION AT SAME END AS SHOWN ON PLANS.
- FOR FIELD BOLT GRADES, SEE POINT TO POINT BOLT LIST, U.N.O.

PAINT INFO TABLE

I. SURFACE PREPARATION (ALL STEEL MEMBERS):
- SSPC SP-10

II. PAINTING (ALL STEEL MEMBERS, EXCEPT GALV.):
- 3-COAT BC MOTI SYSTEM SS1

III. TOP COAT (EXPOSED STEEL ONLY):
1. STEEL ARCH & ARCH ADD-ON: RAL 9003/SIGNALWEISS
2. STEEL ARCH CLADDING: RAL 7045/TELEGRAU 1
3. FENCE STANCHIONS,TOP&BTM WELDED PLS: RAL 7045/TELEGRAU 1
4. ALL OTHER EXPOSED STEEL MEMBERS: RAL 9003/SIGNALWEISS, U.N.O. (EXCEPT STAINLESS STEEL)

(REF.: 2480-01-316)

TRUE NORTH

FENCE PLAN

NOTE:
REFER TO DWG E502 FOR ALL SECTIONS & DETAILS THIS PAGE, U.N.O.

WORK WITH: E1, E502

1	DEC/20/2010	SECTIONS/DETAILS ADDED
2	DEC/14/2010	ISSUED FOR FABRICATION
3	NOV/17/2010	ISSUED FOR APPROVAL

NO BACK CHARGES WILL BE ACCEPTED WITHOUT PRIOR AUTHORIZATION IN WRITING

NOTE:

TEKLA Xsteel®

BELAIR FABRICATION LTD.
www.belairfabrication.com
tel: 604 924 0845 fax: 604 924 0846

PACIFIC Detailing inc.
1667 - Columbia Street, North Vancouver BC, V7J 1A5
Phone#: 604-924-0049. Fax#: 604-924-0846

JOB NAME & LOCATION:
Tynehead Pedestrian Bridge
HWY No. 1 / 168th STREET

ARCH.
ENGR. Surrey City of Parks Engeenering Department
CONTR. HRC Construction, Inc.

REF: 2480-01-327, 2480-01-328
JOB NO. 031-01
DRAWN BY: DKL NOV-10-2010 CHECKED BY: JO NOV-11-2010
DWG. NO. E501 (1)
SHEET TITLE: FENCE PLAN