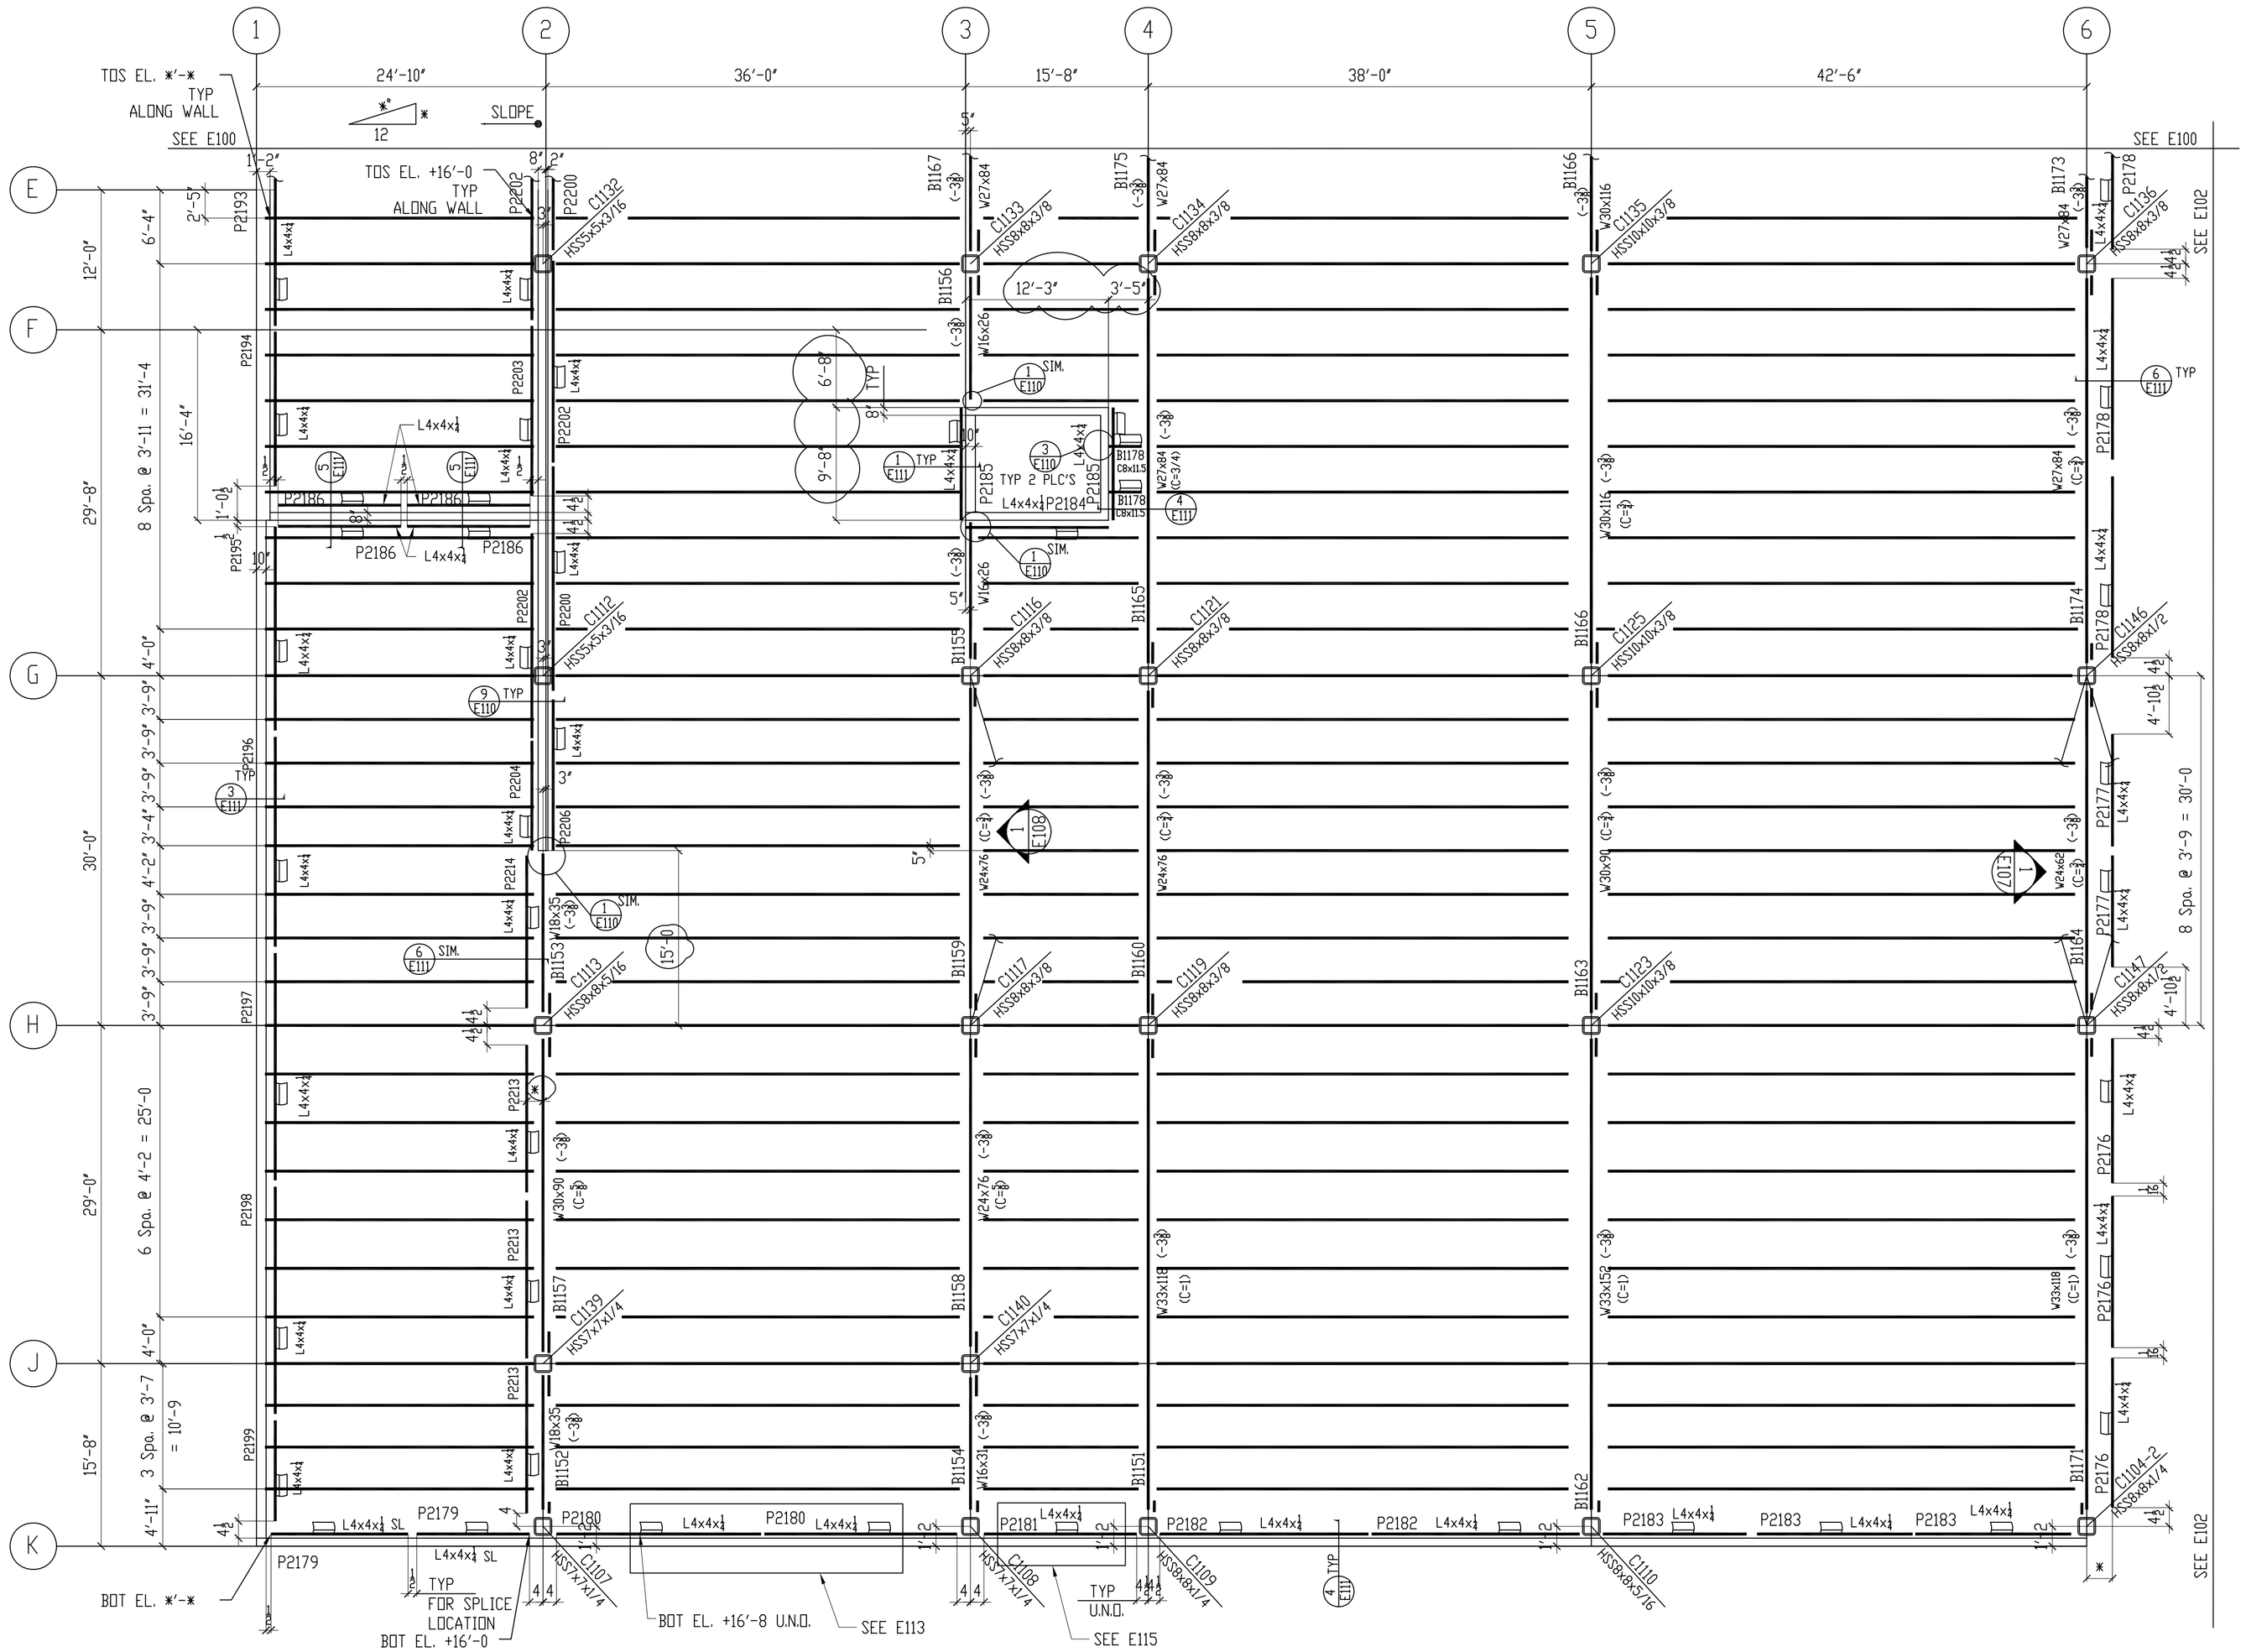

-SECOND FLOOR PART PLAN-

NORTH

T.O.S. = +16'-8 (U.N.O.) (Ref: S203)

(±) DENOTE TOS EL. ARE FROM EL. +16'-8

FIELD NOTES:

1) ALL JOISTS ARE 30" DP OWSJ'S U.N.O.
2) CHORAD ANGLE SPLICE DETAIL SEE 2/E111
3) C DENOTES BEAMS CAMBER
4) CHORD ANGLE CONN. TO PANEL DETAIL SEE 7/E111
5) — INDICATES SHEAR PLATE.

2	24-08-05	ISSUED FOR APPROVAL
1	06-09-20	

NO BACK CHARGES WILL BE ACCEPTED WITHOUT PRIOR AUTHORIZATION IN WRITING

NOTE:

TEKLA XSteel

BELAIR FABRICATION LTD.
1667 COLUMBIA STREET
NORTH VANCOUVER, BC V7J 1A5
TEL: (604) 924-0845. FAX: (604) 924-0846

PACIFIC Detailing Inc.
TEL: (604) 534-6555 FAX: (604) 534-0640

JOB NAME & LOCATION: WELCOME HOME SOCIETY
6955 & 6911 King George Hwy., Surrey

ARCH.: Walter Fiand Architect Inc. 106 Fifth Ave. West, Vancouver, B.C.
STR.: Trans Pacific Structural Engineers 1000 - 1500 West Georgia St., Vancouver, B.C.
CONTR.: Willow Spring Construction 3N-15150 64th Avenue, Surrey, B.C.

REV: 6203
DRAWN BY: J.A. 09/01/2006
CHECKED BY: L.C. 08/24/2006
JOB NO.: KW-0016
SHEET TITLE: SECOND FLOOR PART PLAN
SHEET NO.: E101

MODIFIED DATE: 08/20/2006 LAST PLOT DATE: 08/24/2006 CAD FILENAME:KW-0016