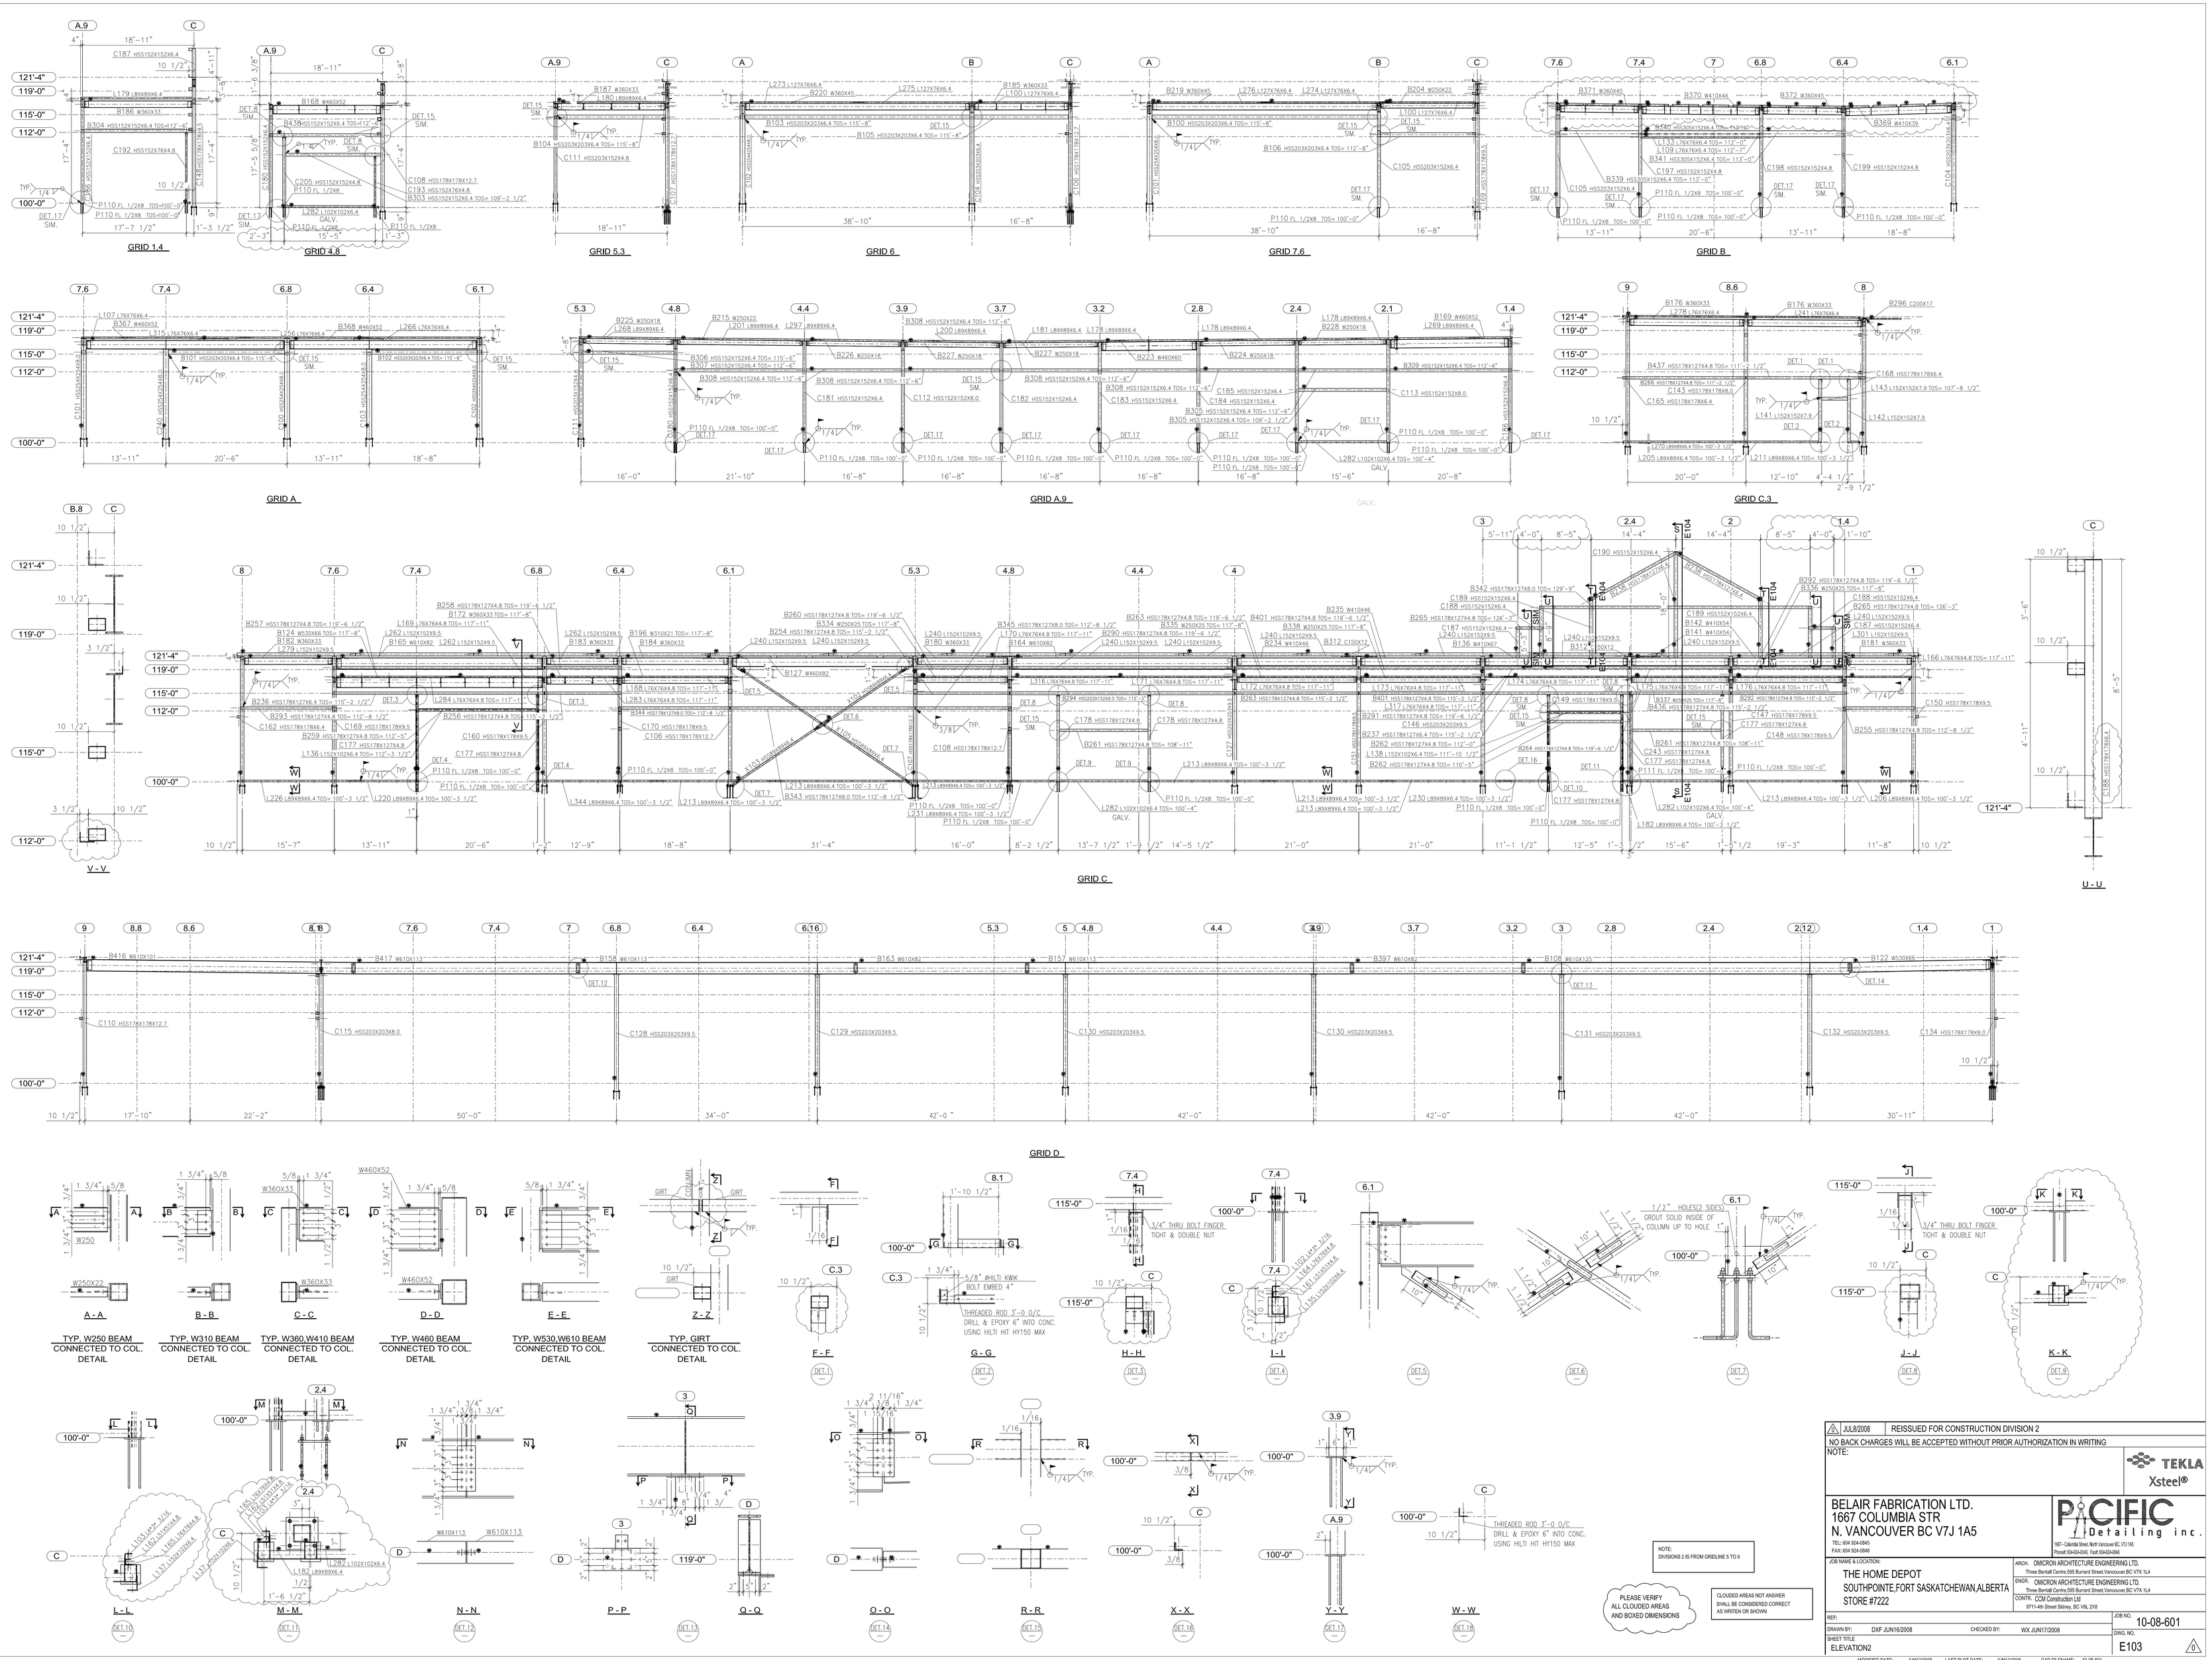

1	JUL.8/2008	REISSUED FOR CONSTRUCTION DIVISION 2

NO BACK CHARGES WILL BE ACCEPTED WITHOUT PRIOR AUTHORIZATION IN WRITING

NOTE:

TEKLA Xsteel®

BELAIR FABRICATION LTD.
1667 COLUMBIA STR
N. VANCOUVER BC V7J 1A5
TEL: 604 924-0845
FAX: 604 924-0846

PACIFIC Detailing inc.
1667 - Columbia Street, North Vancouver, BC, V7J 1A5
Phone#: 604-924-0845, Fax#: 604-924-0846

JOB NAME & LOCATION:
THE HOME DEPOT
SOUTHPOINTE,FORT SASKATCHEWAN,ALBERTA
STORE #7222

ARCH: OMICRON ARCHITECTURE ENGINEERING LTD.
Three Bentall Centre,595 Burrard Street,Vancouver,BC V7X 1L4
ENGR: OMICRON ARCHITECTURE ENGINEERING LTD.
Three Bentall Centre,595 Burrard Street,Vancouver,BC V7X 1L4
CONTR: CCM Construction Ltd
9711-4th Street Sidney, BC V8L 2Y8

REF:

DRAWN BY:	DXF JUN16/2008	CHECKED BY:	WX JUN17/2008	JOB NO.	10-08-601
SHEET TITLE	ELEVATION2			DWG. NO.	E103

MODIFIED DATE: JUN12/2008 LAST PLOT DATE: JUN12/2008 CAD FILENAME: 10-08-601