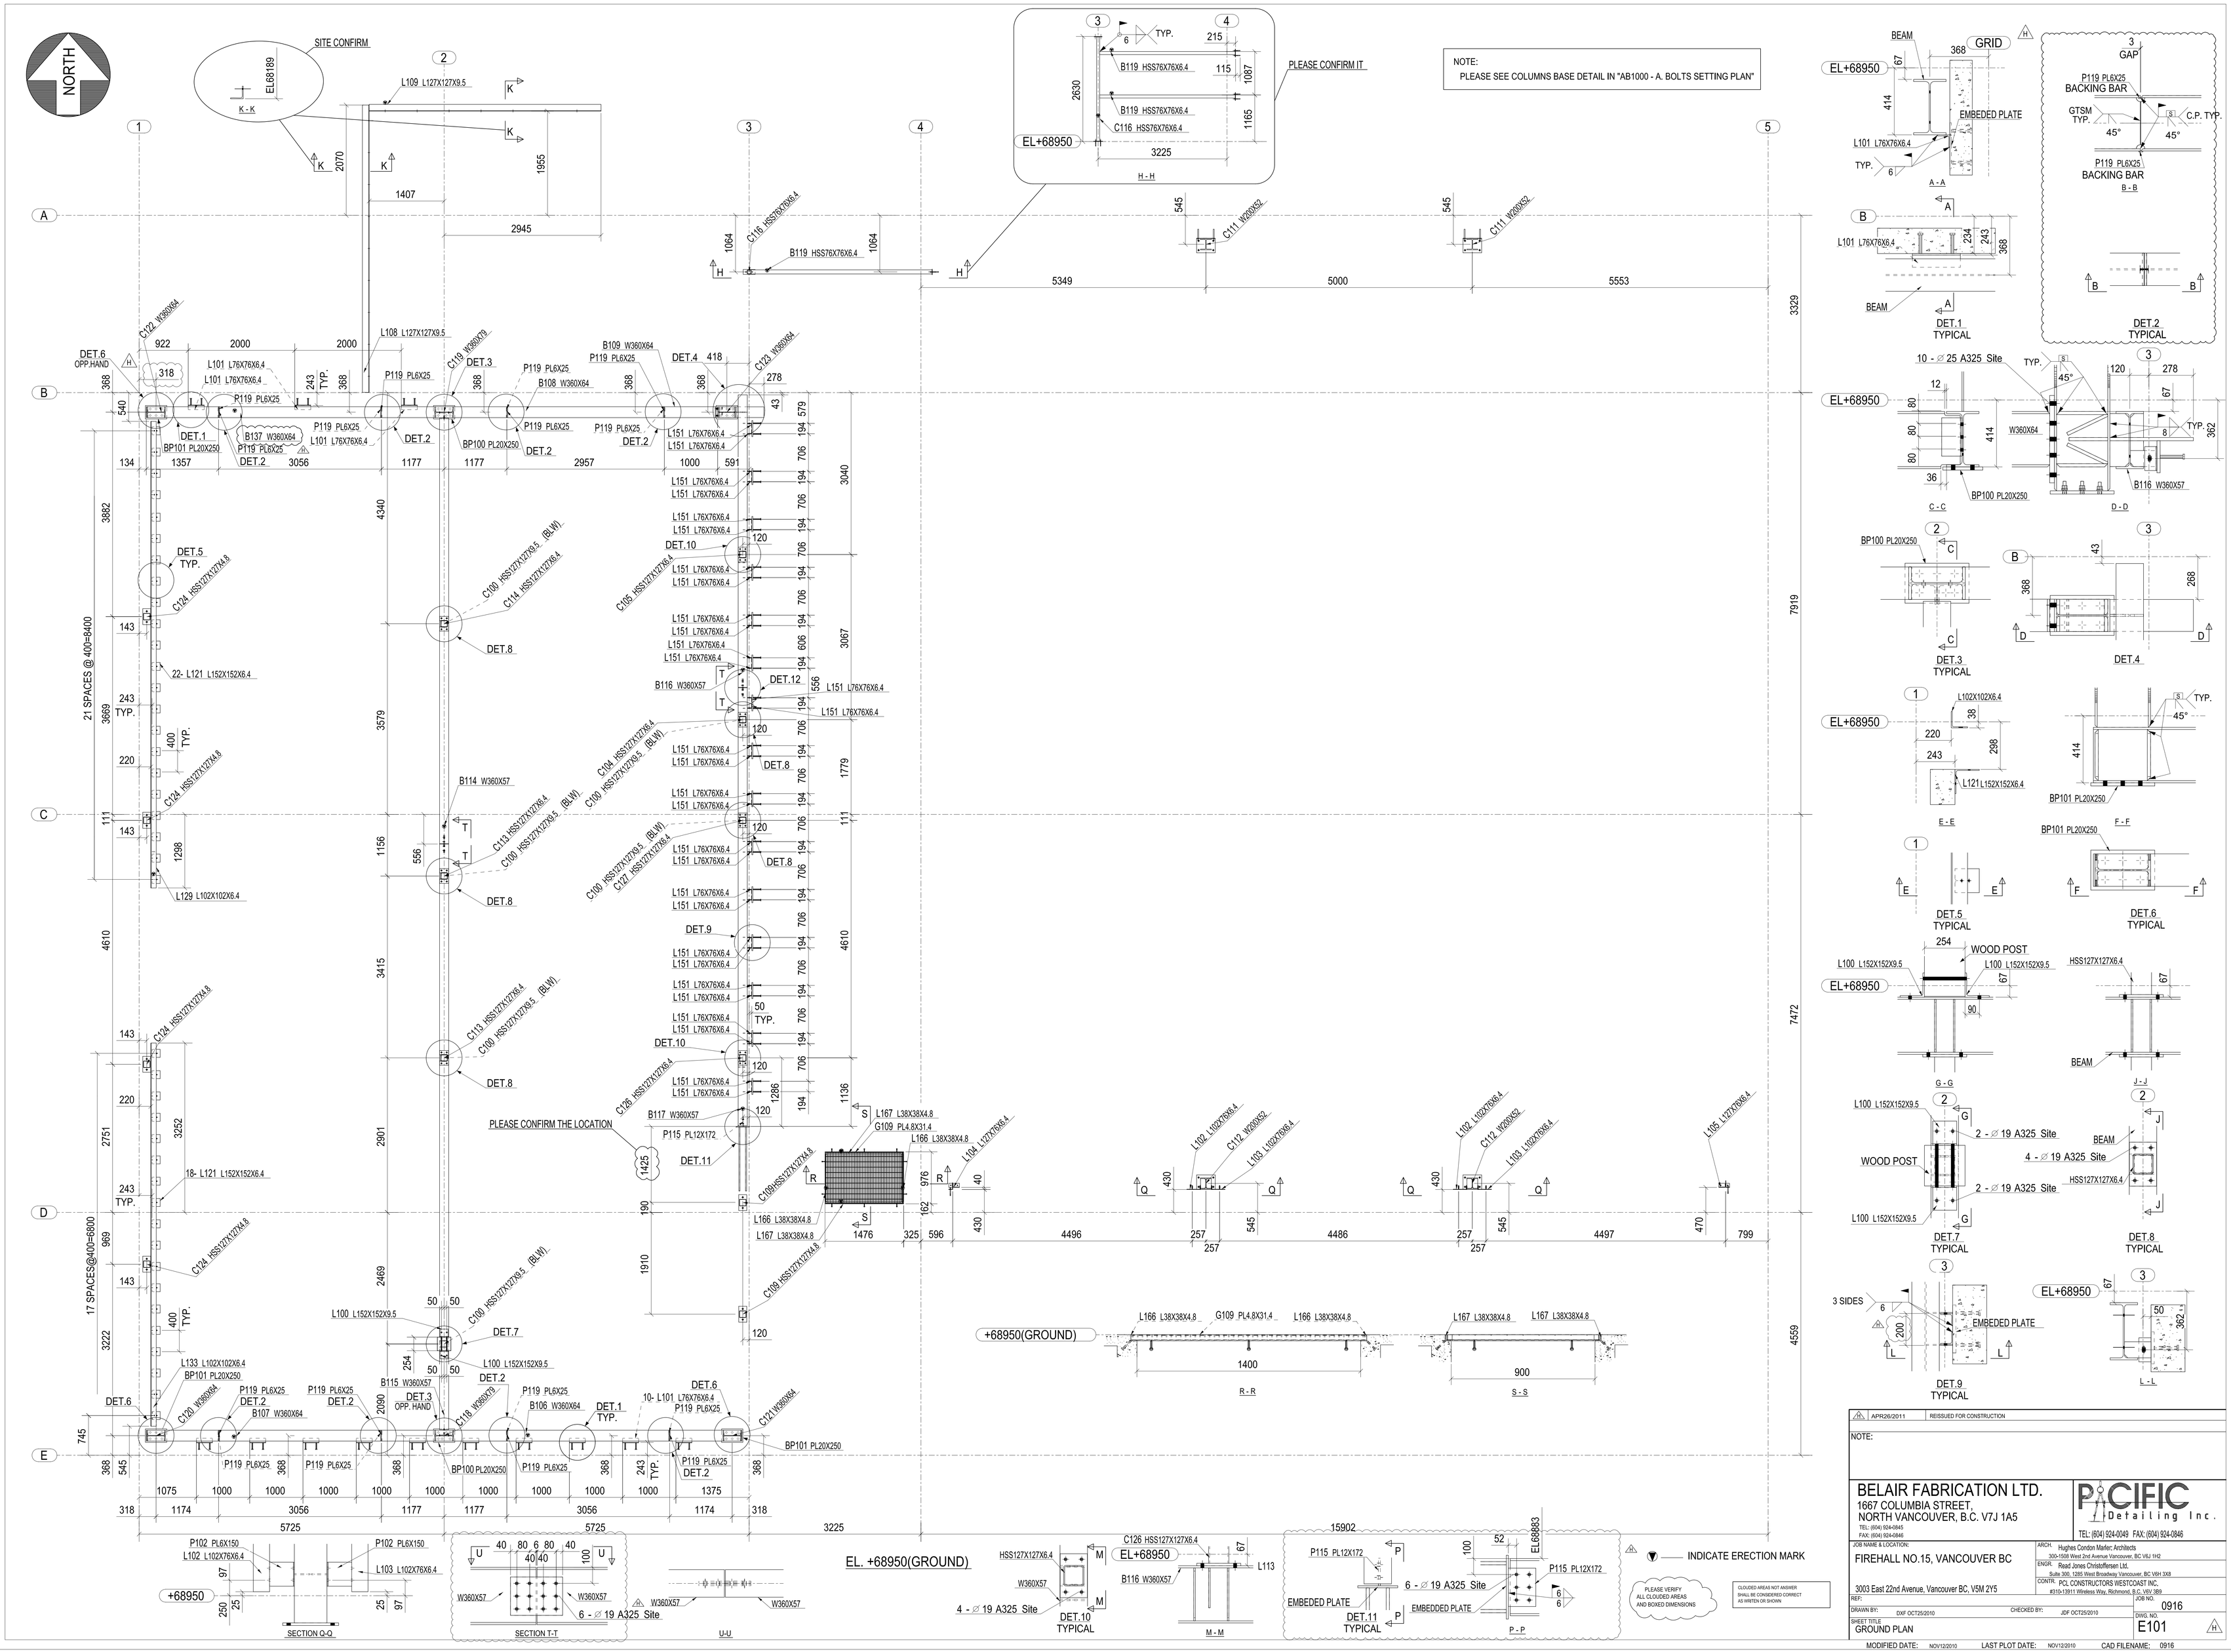

APR26/2011	REISSUED FOR CONSTRUCTION

NOTE:

BELAIR FABRICATION LTD.
1667 COLUMBIA STREET,
NORTH VANCOUVER, B.C. V7J 1A5
TEL: (604) 924-0845
FAX: (604) 924-0846

PACIFIC Detailing Inc.
TEL: (604) 924-0049 FAX: (604) 924-0846

JOB NAME & LOCATION:
FIREHALL NO.15, VANCOUVER BC
3003 East 22nd Avenue, Vancouver BC, V5M 2Y5

ARCH. Hughes Condon Marler Architects
300-1508 West 2nd Avenue Vancouver, BC V6J 1H2
ENGR. Read Jones Christoffersen Ltd.
Suite 300, 1285 West Broadway Vancouver, BC V6H 3X8
CONTR. PCL CONSTRUCTORS WESTCOAST INC.
#310-13911 Wireless Way, Richmond, B.C. V6V 3B9

REF:
DRAWN BY: DXF OCT25/2010
CHECKED BY: JDF OCT25/2010
JOB NO. 0916
SHEET TITLE GROUND PLAN
DWG. NO. E101

MODIFIED DATE: NOV12/2010 LAST PLOT DATE: NOV12/2010 CAD FILENAME: 0916