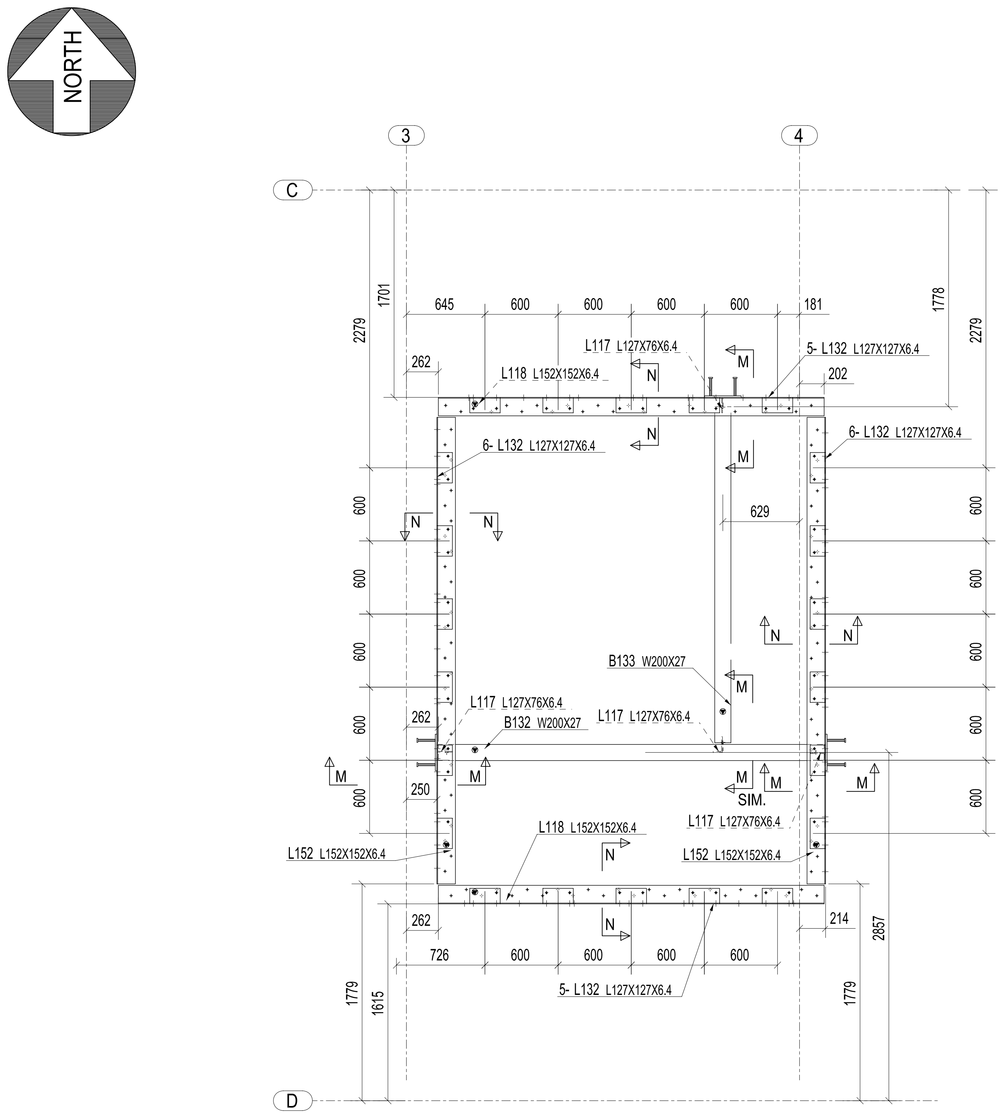

UPPER ROOF PLAN

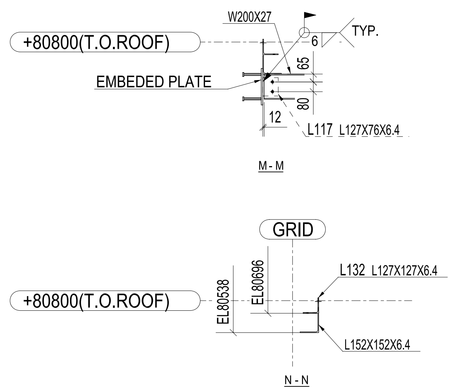

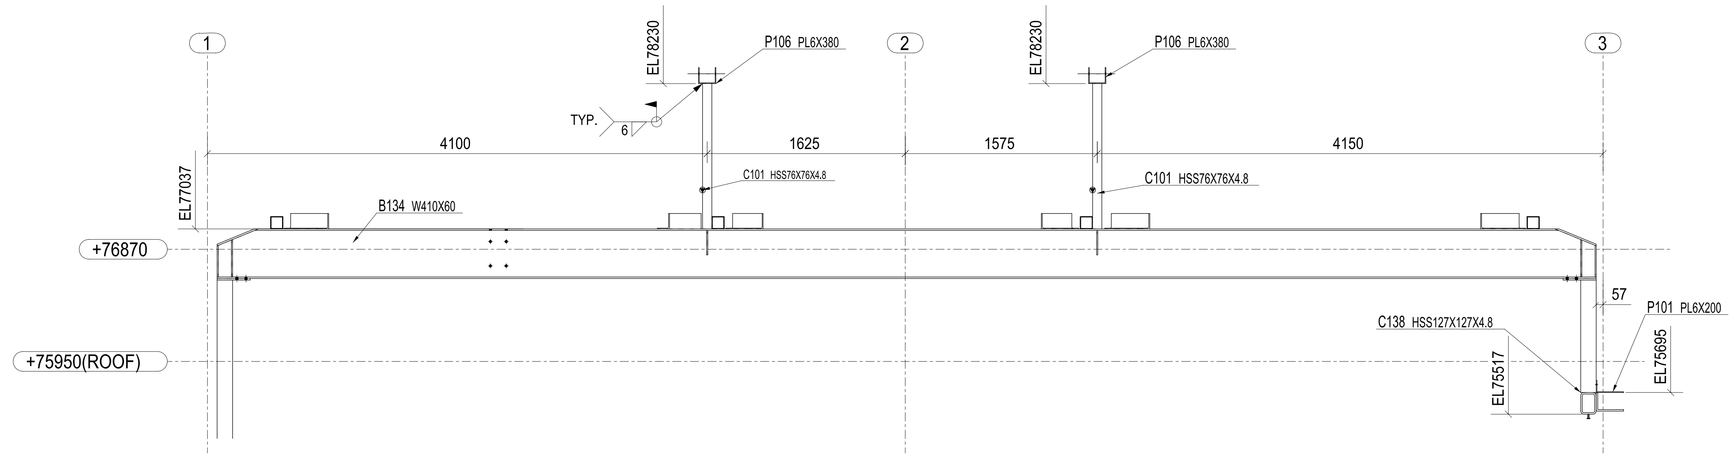

SECTION A-A

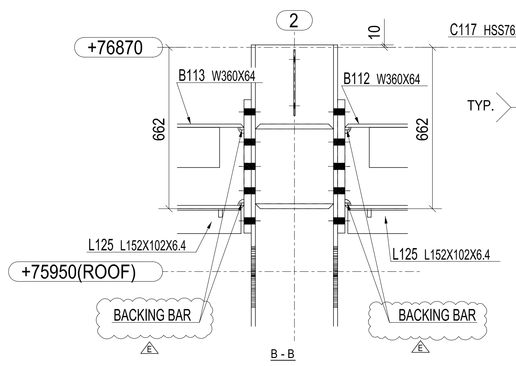

B - B

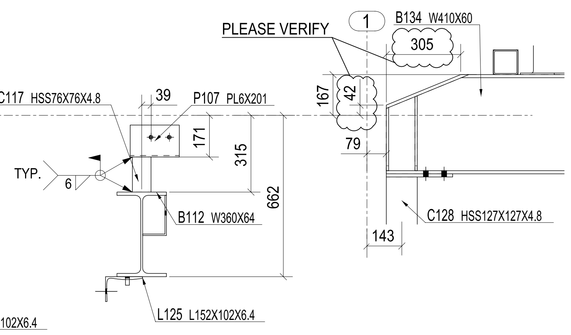

C - C

D - D

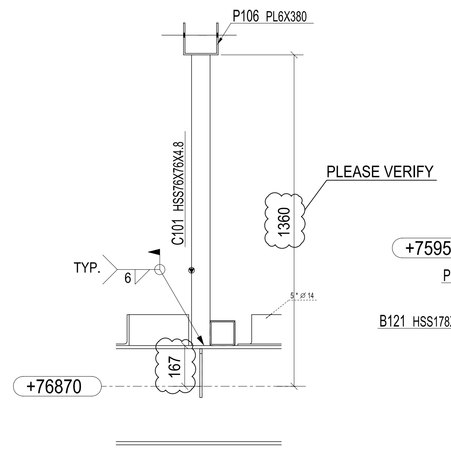

E - E

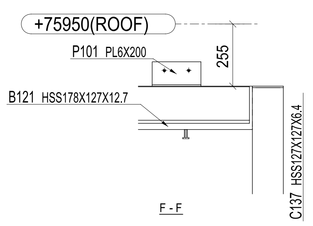

F - F

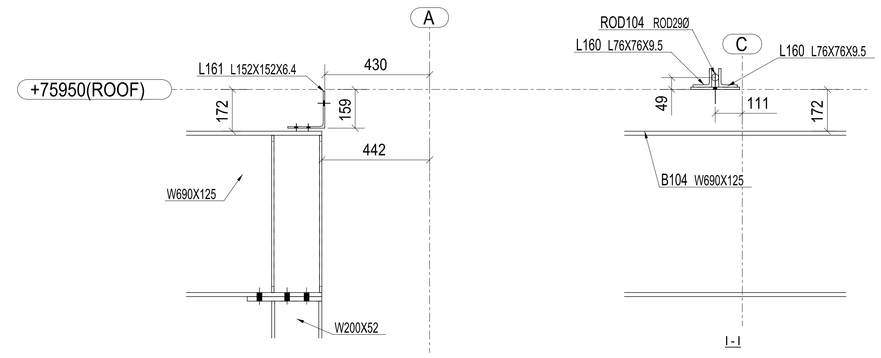

G - G

I - I

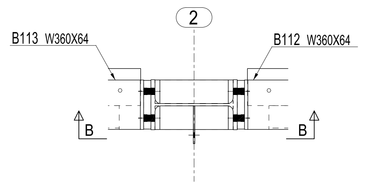

DET.1

DET.2

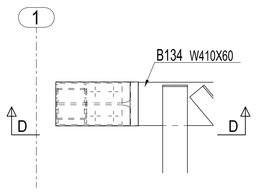

DET.3

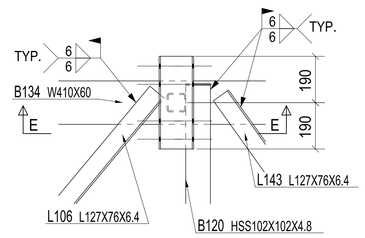

DET.4

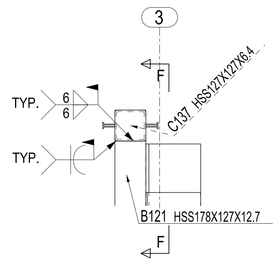

DET.5

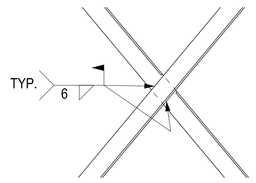

DET.6

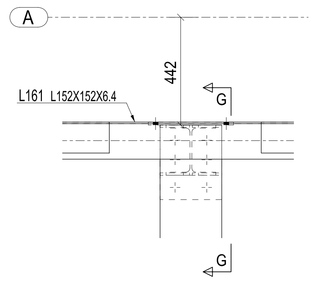

DET.7

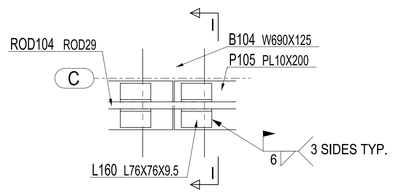

DET.8

INDICATE ERECTION MARK

PLEASE VERIFY ALL CLOUDED AREAS AND BOXED DIMENSIONS

CLOUDED AREAS NOT ANSWER SHALL BE CONSIDERED CORRECT AS WRITEN OR SHOWN

1 JUL05/2011	REISSUED FOR APPROVAL

NOTE:

BELAIR FABRICATION LTD.
1667 COLUMBIA STREET,
NORTH VANCOUVER, B.C. V7J 1A5
TEL: (604) 924-0045
FAX: (604) 924-0846

PACIFIC Detailing Inc.
TEL: (604) 924-0049 FAX: (604) 924-0846

JOB NAME & LOCATION:
FIREHALL NO.15, VANCOUVER BC
3003 East 22nd Avenue, Vancouver BC, V5M 2Y5

ARCH. Hughes Condon Marler: Architects
300-1508 West 2nd Avenue Vancouver, BC V6J 1H2
ENGR. Read Jones Christoffersen Ltd.
Suite 300, 1285 West Broadway Vancouver, BC V6H 3X8
CONTR. PCL CONSTRUCTORS WESTCOAST INC.
#310-13911 Wireless Way, Richmond, B.C. V6V 3B9

REF:
JOB NO. 0916
DRAWN BY: DXF OCT25/2010 CHECKED BY: JDF OCT25/2010
DWG. NO. E105 (1)
SHEET TITLE
LOWER ROOF PLAN

MODIFIED DATE: DEC03/2010 LAST PLOT DATE: DEC03/2010 CAD FILENAME: 0916